


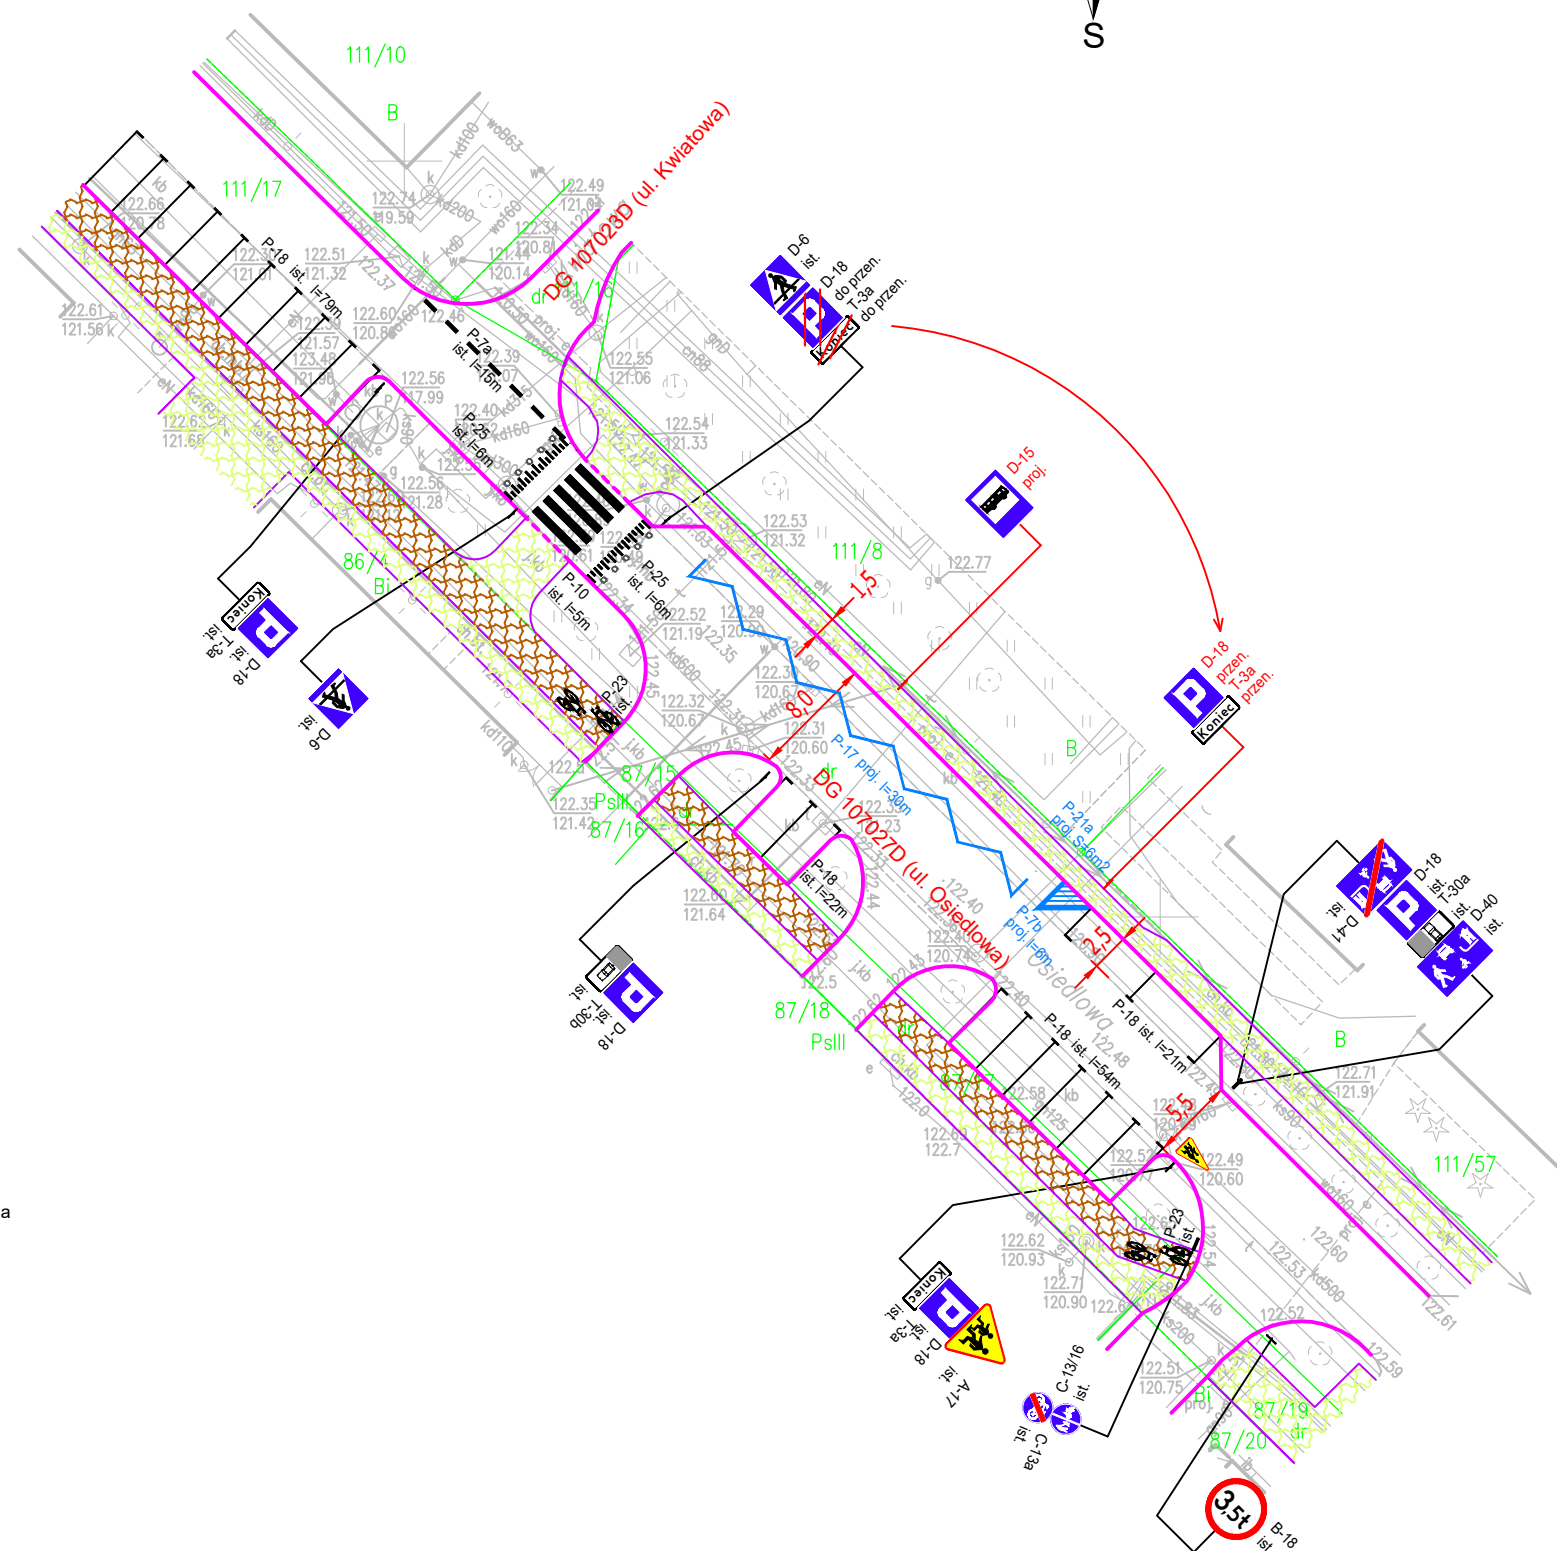



<u>Dokumentacja branż</u>	IRD-Projekt Piotr Pliszczyński os. Złotego Wieku 58/50 31-618 Kraków tel. 692-714-476 e-mail: ppliszczyński@onet.eu
<u>Oprowadzenie:</u>	Projekt stałej organizacji ruchu dla DG 107027D (ul. Osiedlowa) w Siechnicach
<u>Lokalizacja:</u>	gmina Siechnice, powiat wrocławski
<u>Audytor:</u>	mgr inż. Piotr Pliszczyński 
<u>Rysunek:</u>	Plan sytuacyjny
<u>Skala:</u>	1:500